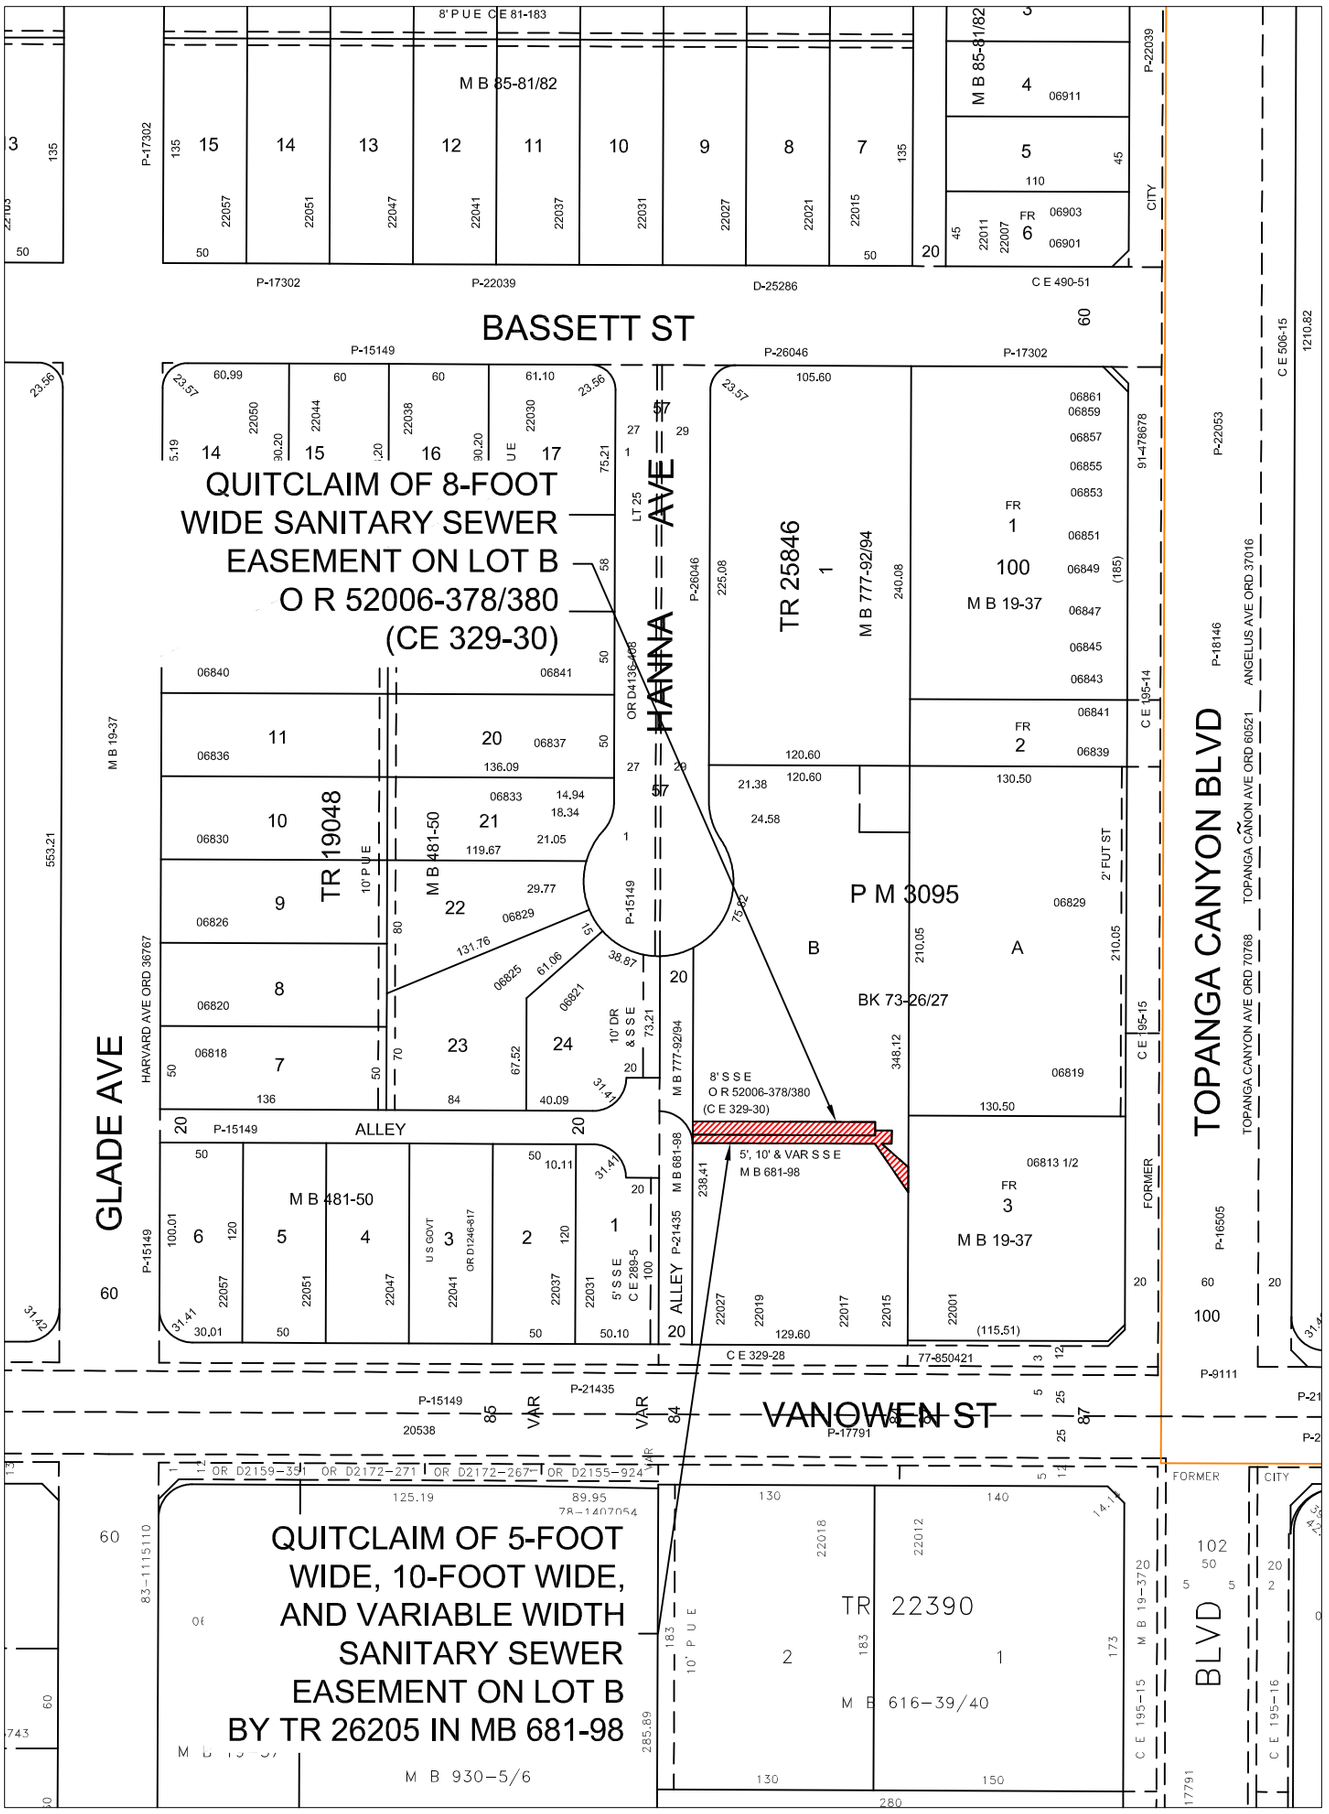

R/W NO.	36000-2259
D.M.	183B101
T.G.	530-A6
C.D.	3
DRAINAGE MAP	395

DEPARTMENT OF PUBLIC WORKS
BUREAU OF ENGINEERING
CITY OF LOS ANGELES

EXHIBIT "A"