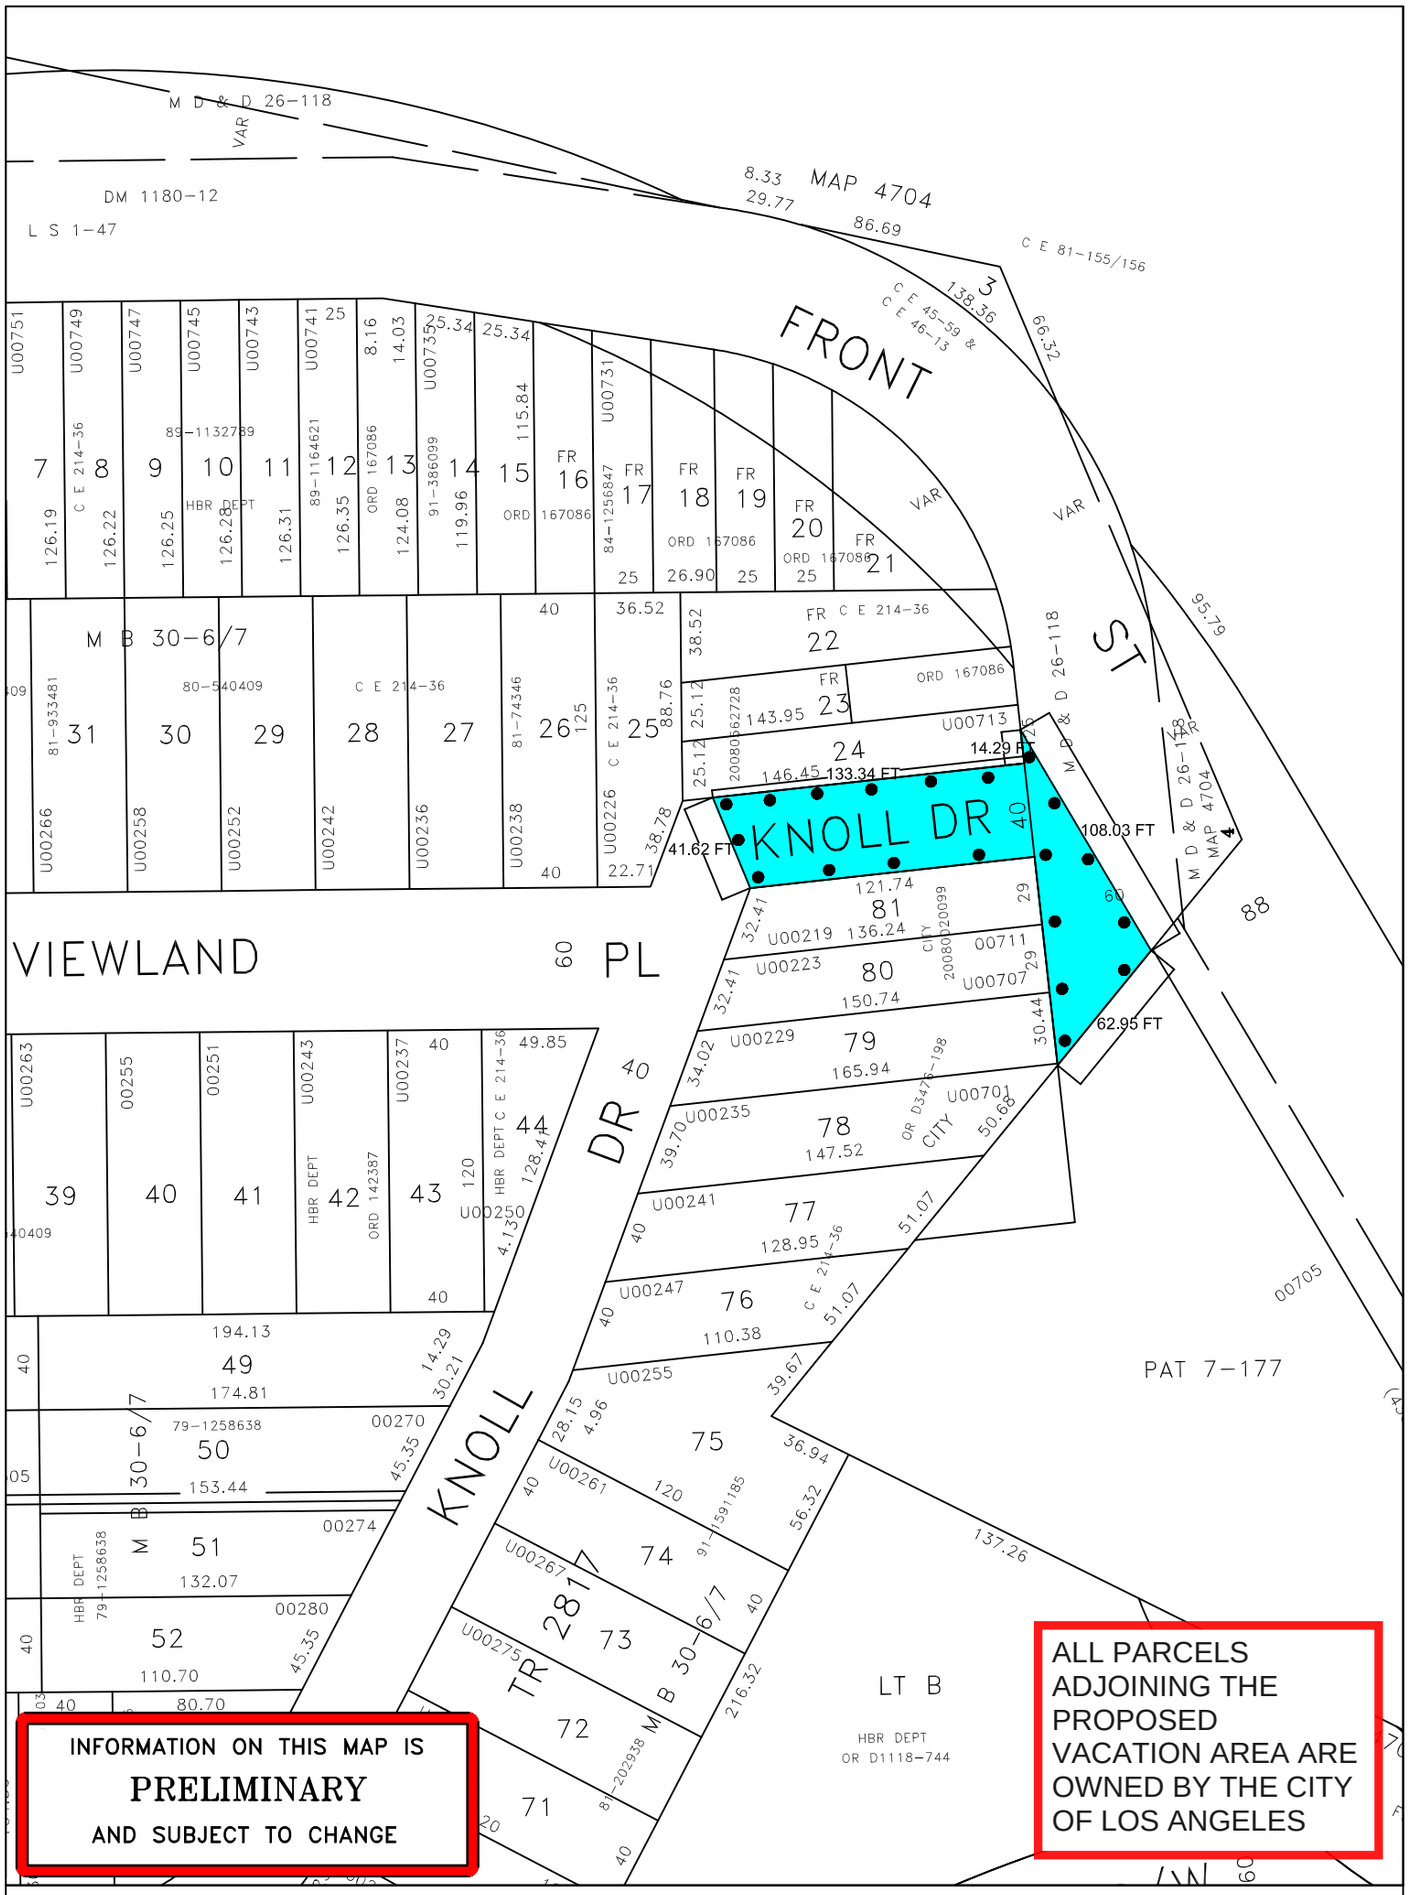

TITLE: Portion of Knoll Drive between Viewland Place and Front Street

WORK ORDER NO. VAC- E1401403

COUNCIL FILE NO. _____

COUNCIL DIST. 15

ENG. DIST. Harbor **T.G.** 824-C3

DISTRICT MAP 021B201

DEPT. OF PUBLIC WORKS

BUREAU OF ENGINEERING

CITY OF LOS ANGELES

EXHIBIT A

Legend: Vacation boundary as shown