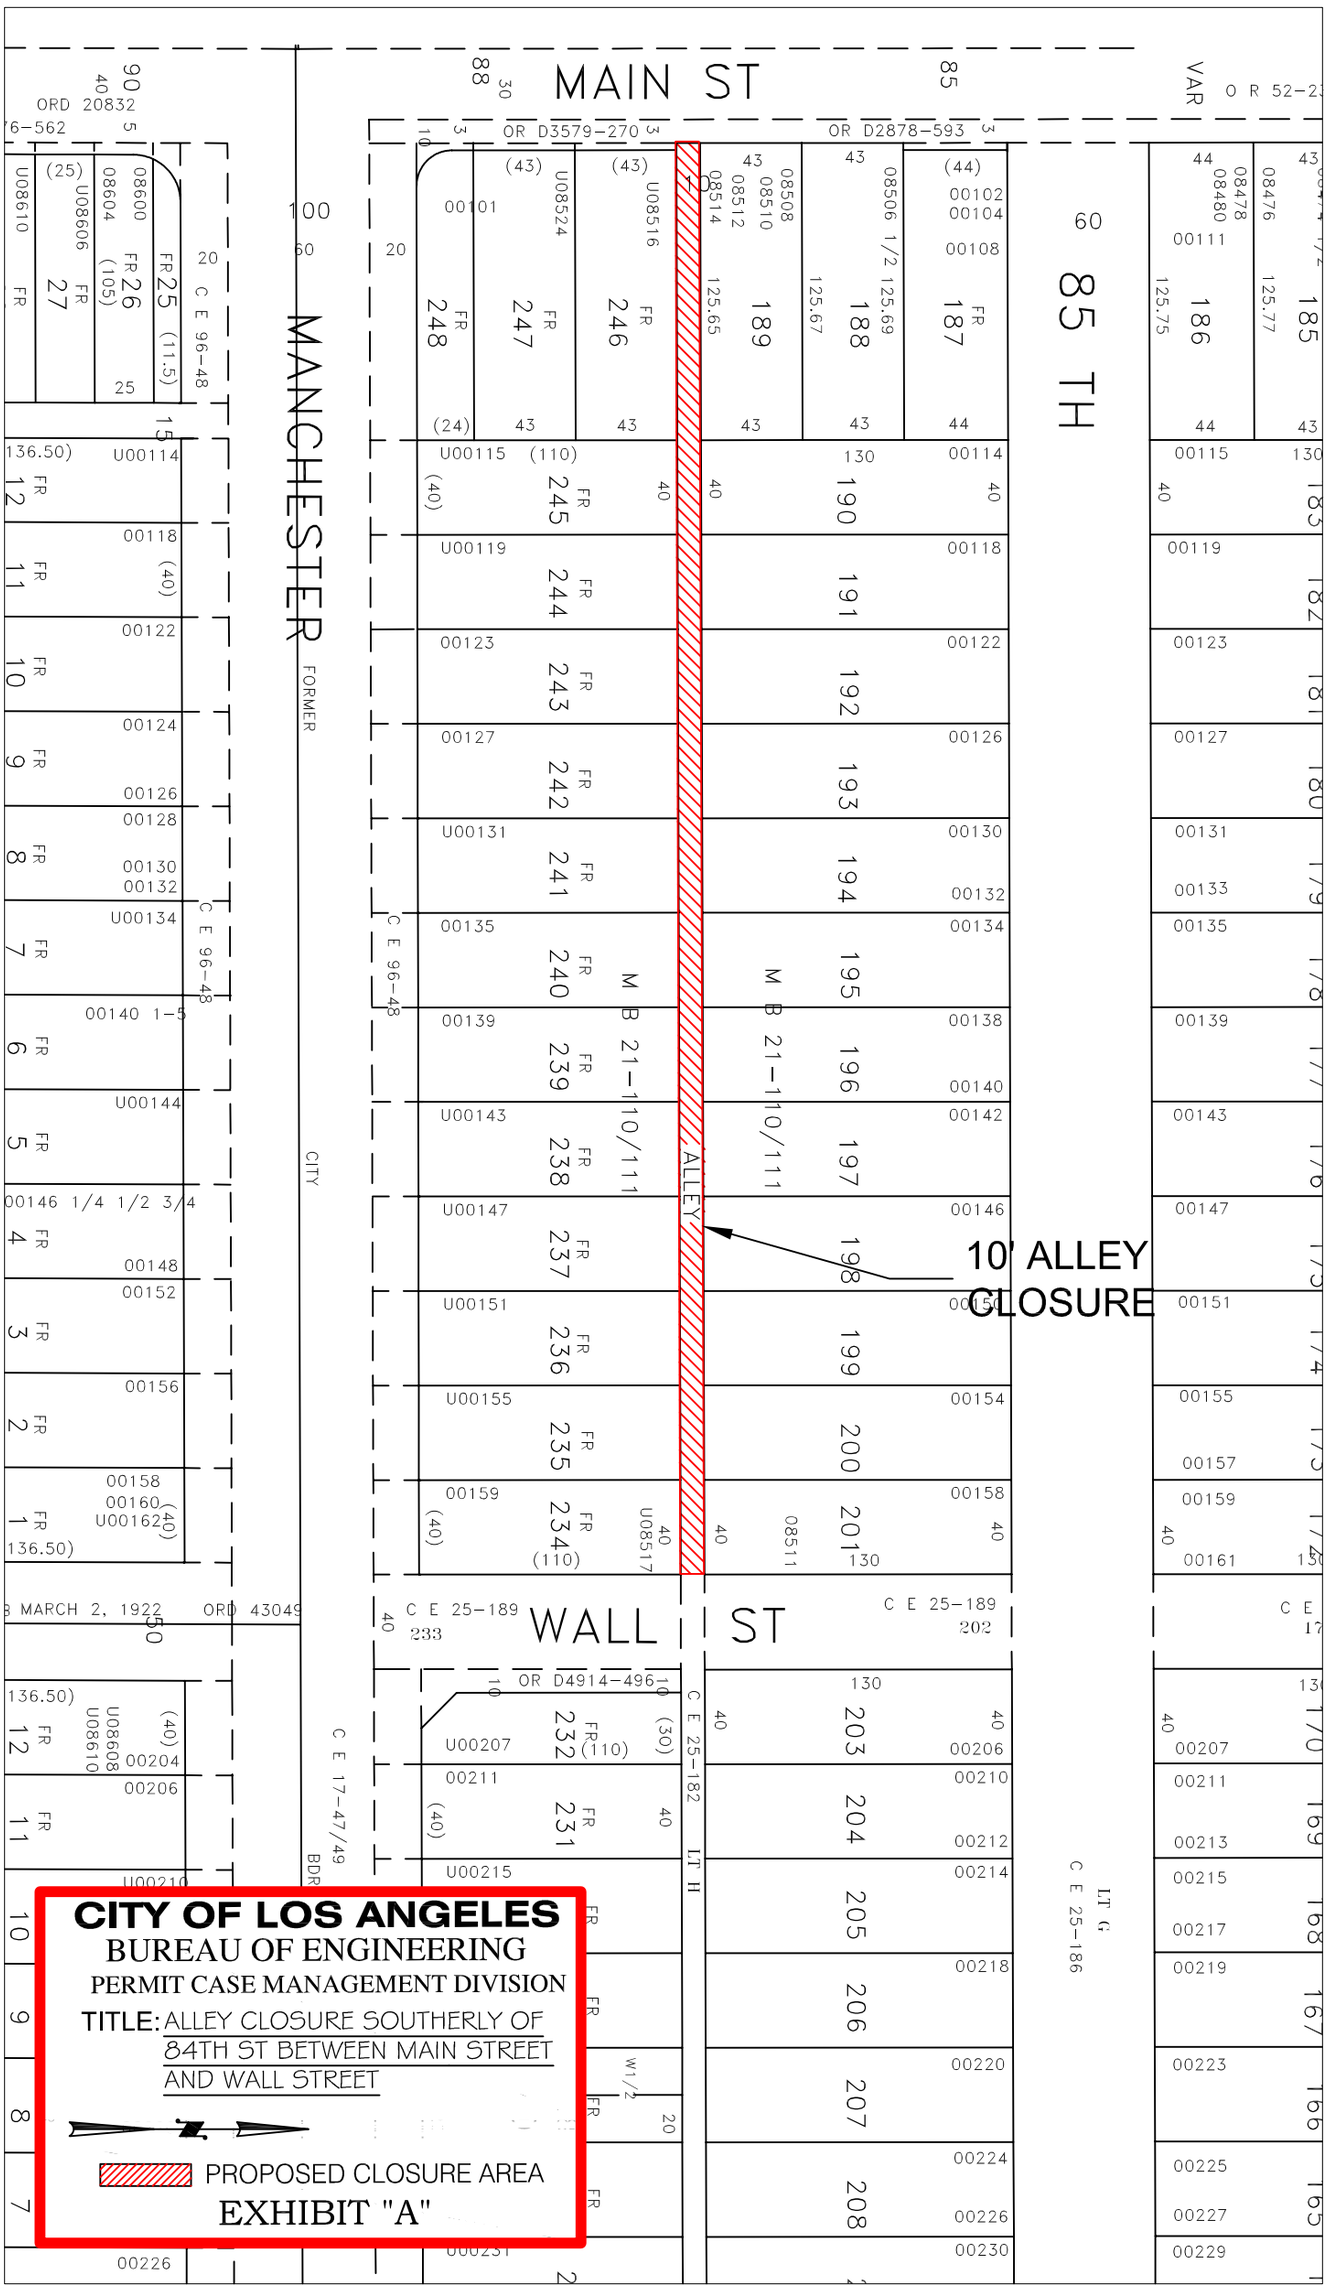
MAIN ST
WALL ST
85 TH
MANCHESTER
FORMER CITY
ALLEY
10' ALLEY CLOSURE
ORD 20832
ORD 43049
MARCH 2, 1922
OR D3579-270
OR D2878-593
OR D4914-496
M B 21-110/111
C E 96-48
C E 25-189
C E 25-182
C E 17-47/49
LT H
LT G
C E 25-186
CITY OF LOS ANGELES
BUREAU OF ENGINEERING
PERMIT CASE MANAGEMENT DIVISION
TITLE: ALLEY CLOSURE SOUTHERLY OF 84TH ST BETWEEN MAIN STREET AND WALL STREET
PROPOSED CLOSURE AREA
EXHIBIT "A"